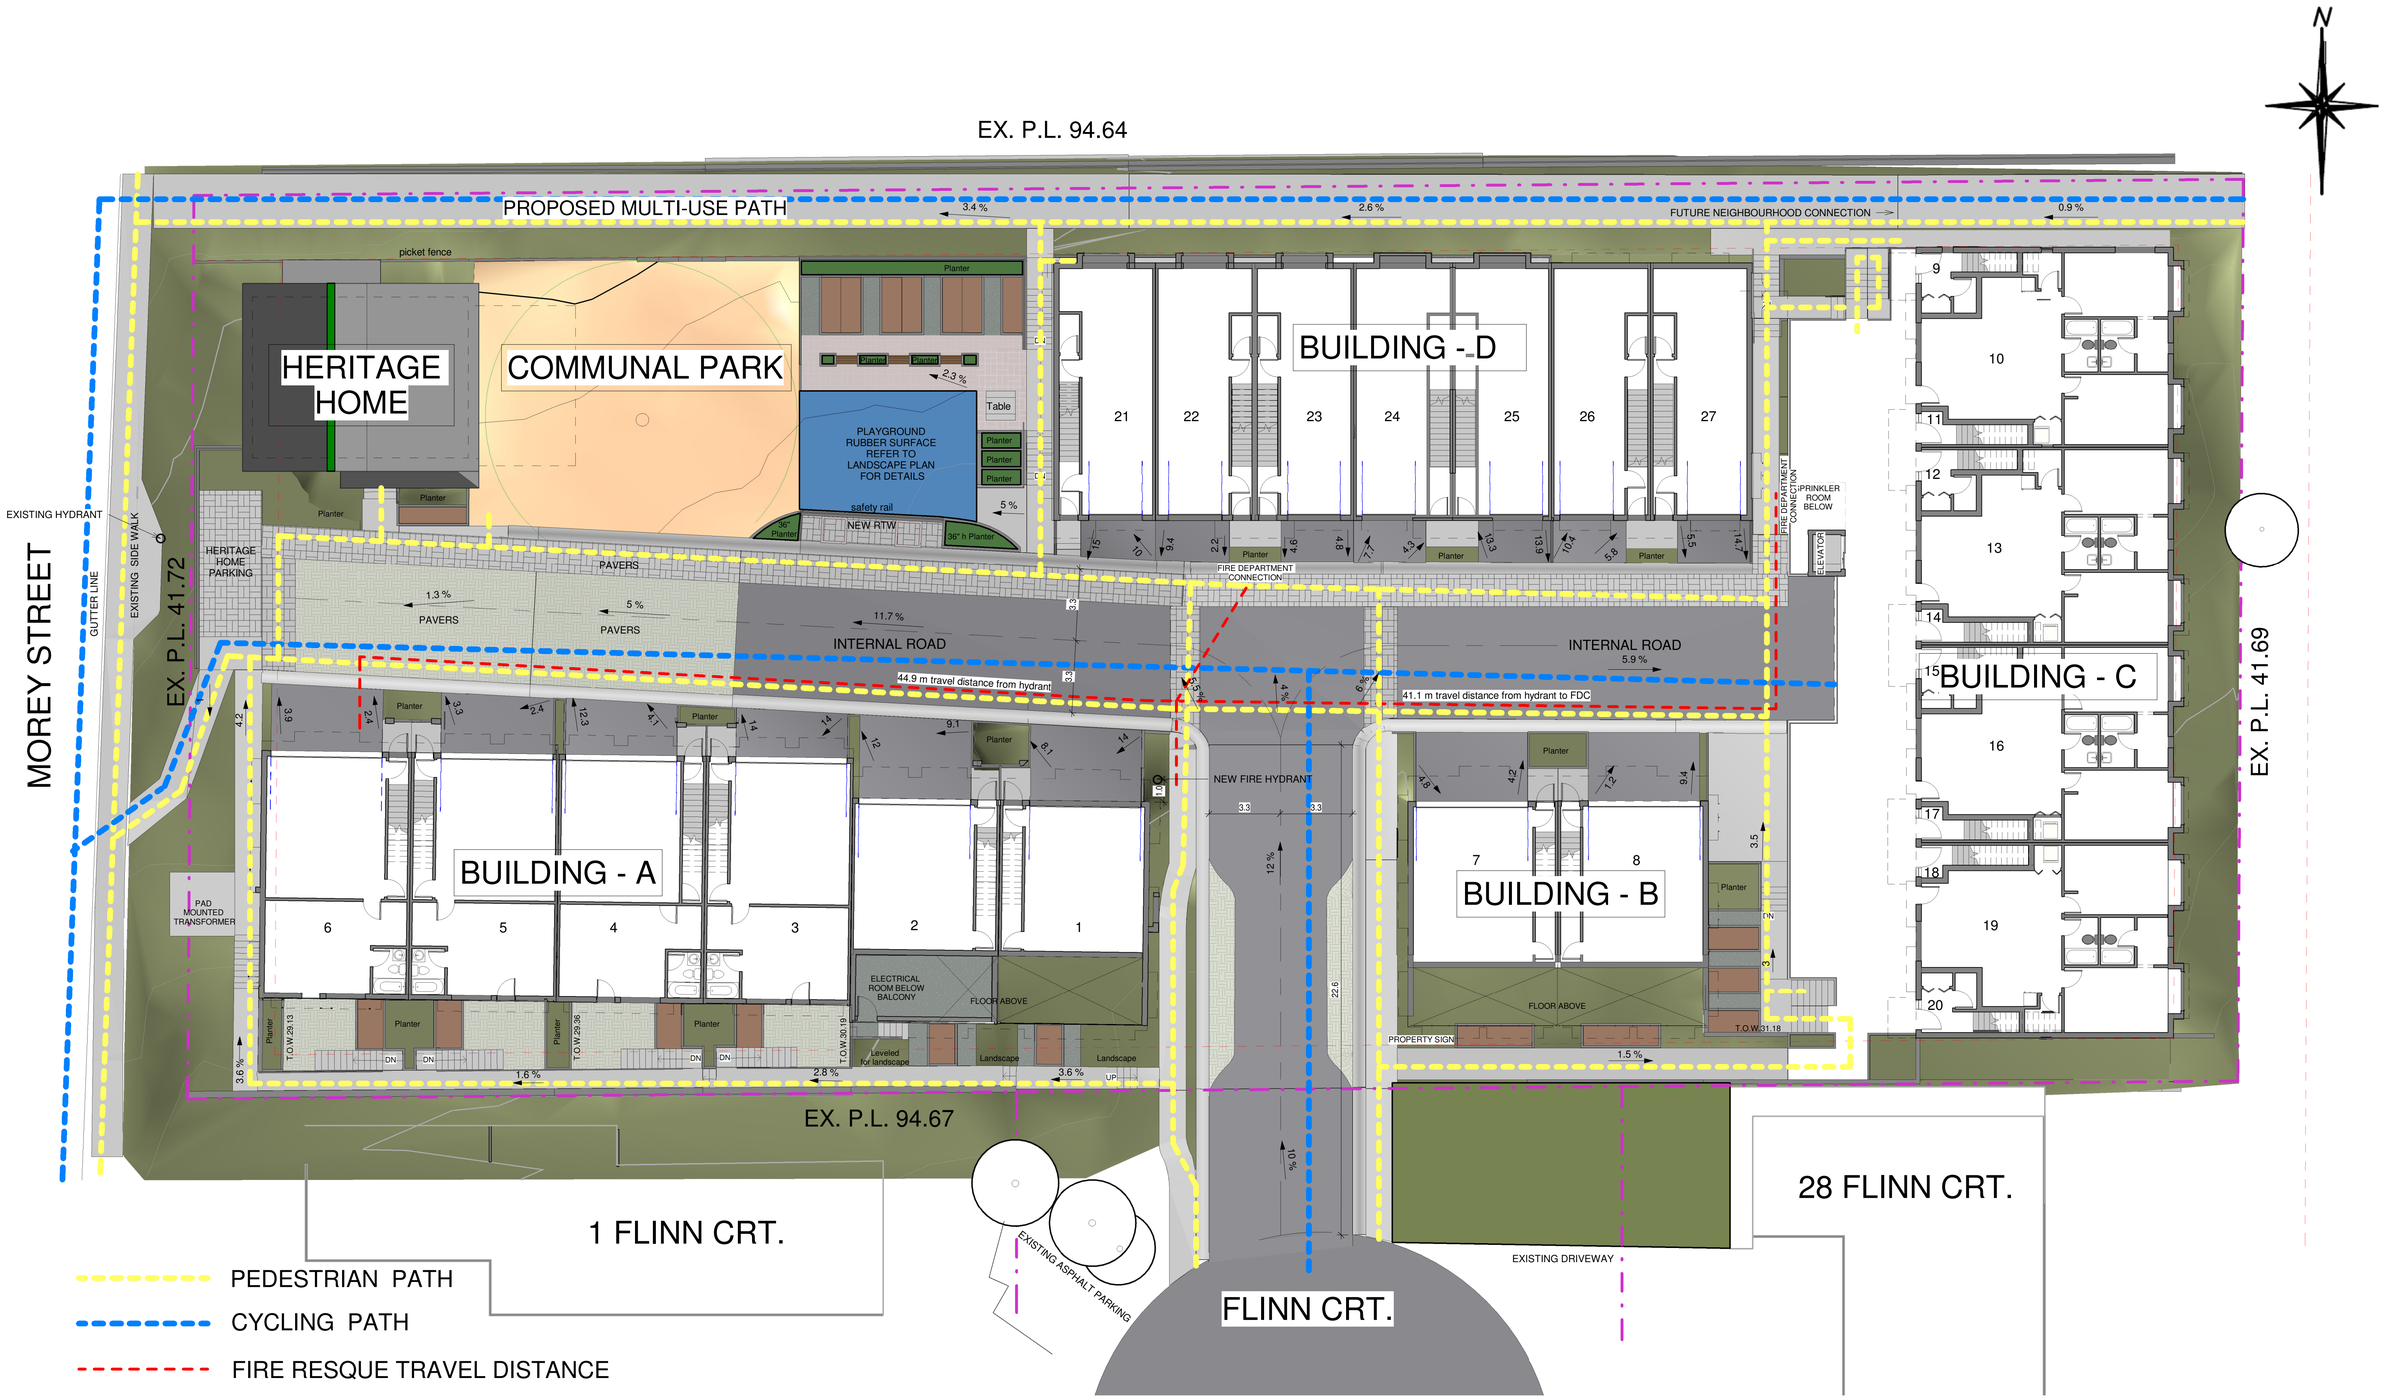


CityState	CityState Consulting Services 200-2414 St Johns Street, Port Moody, BC Canada V3H 2B1	Carola Alder carola@citystate.ca 778-242-8221	Mara+Natha ARCHITECTURE	Mara+Natha 202-2414 St Johns Street, Port Moody, BC Canada V3H 2B1	Robert H.Lee Architect AIBC,AAA,SAA rob@maraarch.com 604-970-8413	Project: 112 MORAY STREET	Sheet: 004.2	Description: CIRCULATION AND FIRE ACCESS PLAN	Scale: 1 : 130	Date: Revised: Apr 21, 2021 Revised: Aug 06,2021 Revised: Jan 14,2022 Revised: Mar 15,2022	Revised: Aug 29,2022 Revised: May 29, 2023 Revised: Revised: Revised: